vertical section

outside

inside

OPTION:
waterspout Ø45mm

OPTION:
watertight roof, natural aluminium sheet 3mm, multipart watertight welded + sealed

dust roof, white coated chip board t=13mm - not watertight

top of the door +2.570

bottom edge canopy +2.200

50

canopy height I = 370

100

mounting spots
installationØ: 60 mm
colour:
number: 12 components

190

Ø700

Ø800

79

Ø3448

inside diameter U = 4200

outside diameter T = 4252

total diameter Q = 4358

clear height

total height J = 2570

passage height G = 2200 (2200-3000)

tempered safety glass 10mm

laminated safety glass 10mm

protecting leaf hinged

side element

automatic slide wing

OPTION:
floor mat, type BLASI PURUS, with weather-proof coarse fibre ribbed carpet strips, into rigid aluminium support profiles, colour: anthracite, height: 22mm, 3parts

FFL ±0.000 (±1)

-0.065 (±1) SSL

Ø4256

ground level B = 65

backfill concrete
backfill after installation of floor ring - by others !

lay the concrete floor to this level (±1mm) - by others !

structural slab

vertical section - dust roof / outside

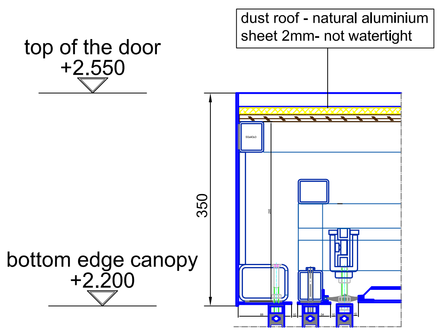

vertical section - watertight roof - multipart

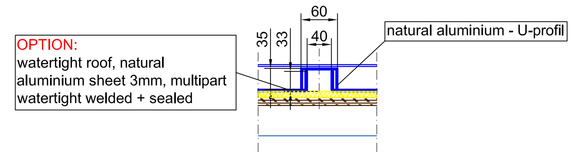

vertical section - passage area / inside

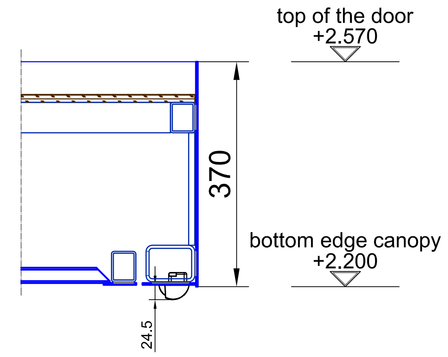

Surface:		All visible screws 304 s/s (DIN 7991)	All green maked components must be executed by others!!!
Straight glasses:	tempered safety glass 10 mm	Curved glasses:	laminated safety glass 10 mm

Index	Modifications	Date	Name

BLASI

B L A S I G m b H
Automatic Doors
Carl - Benz - Street 5 - 15
D - 77972 Mahlberg

Tel. +497822 / 893 - 291
Fax. +497822 / 893 - 299
E-mail: info@Blasi.info
www. Blasi . info

Scale: A0 = M 1:5
Confirmation No.:
Type: K21-S/SF-42
Project: SAMPLE DRAWING ONLY
Contractor:
Drawing-No.:
Page: 01
from: 04

Checked | Arranged

This drawing is the title of the company Blasi. It is not allowed to be duplicated or to be restricted to a third party. Technical modifications are under reserv.

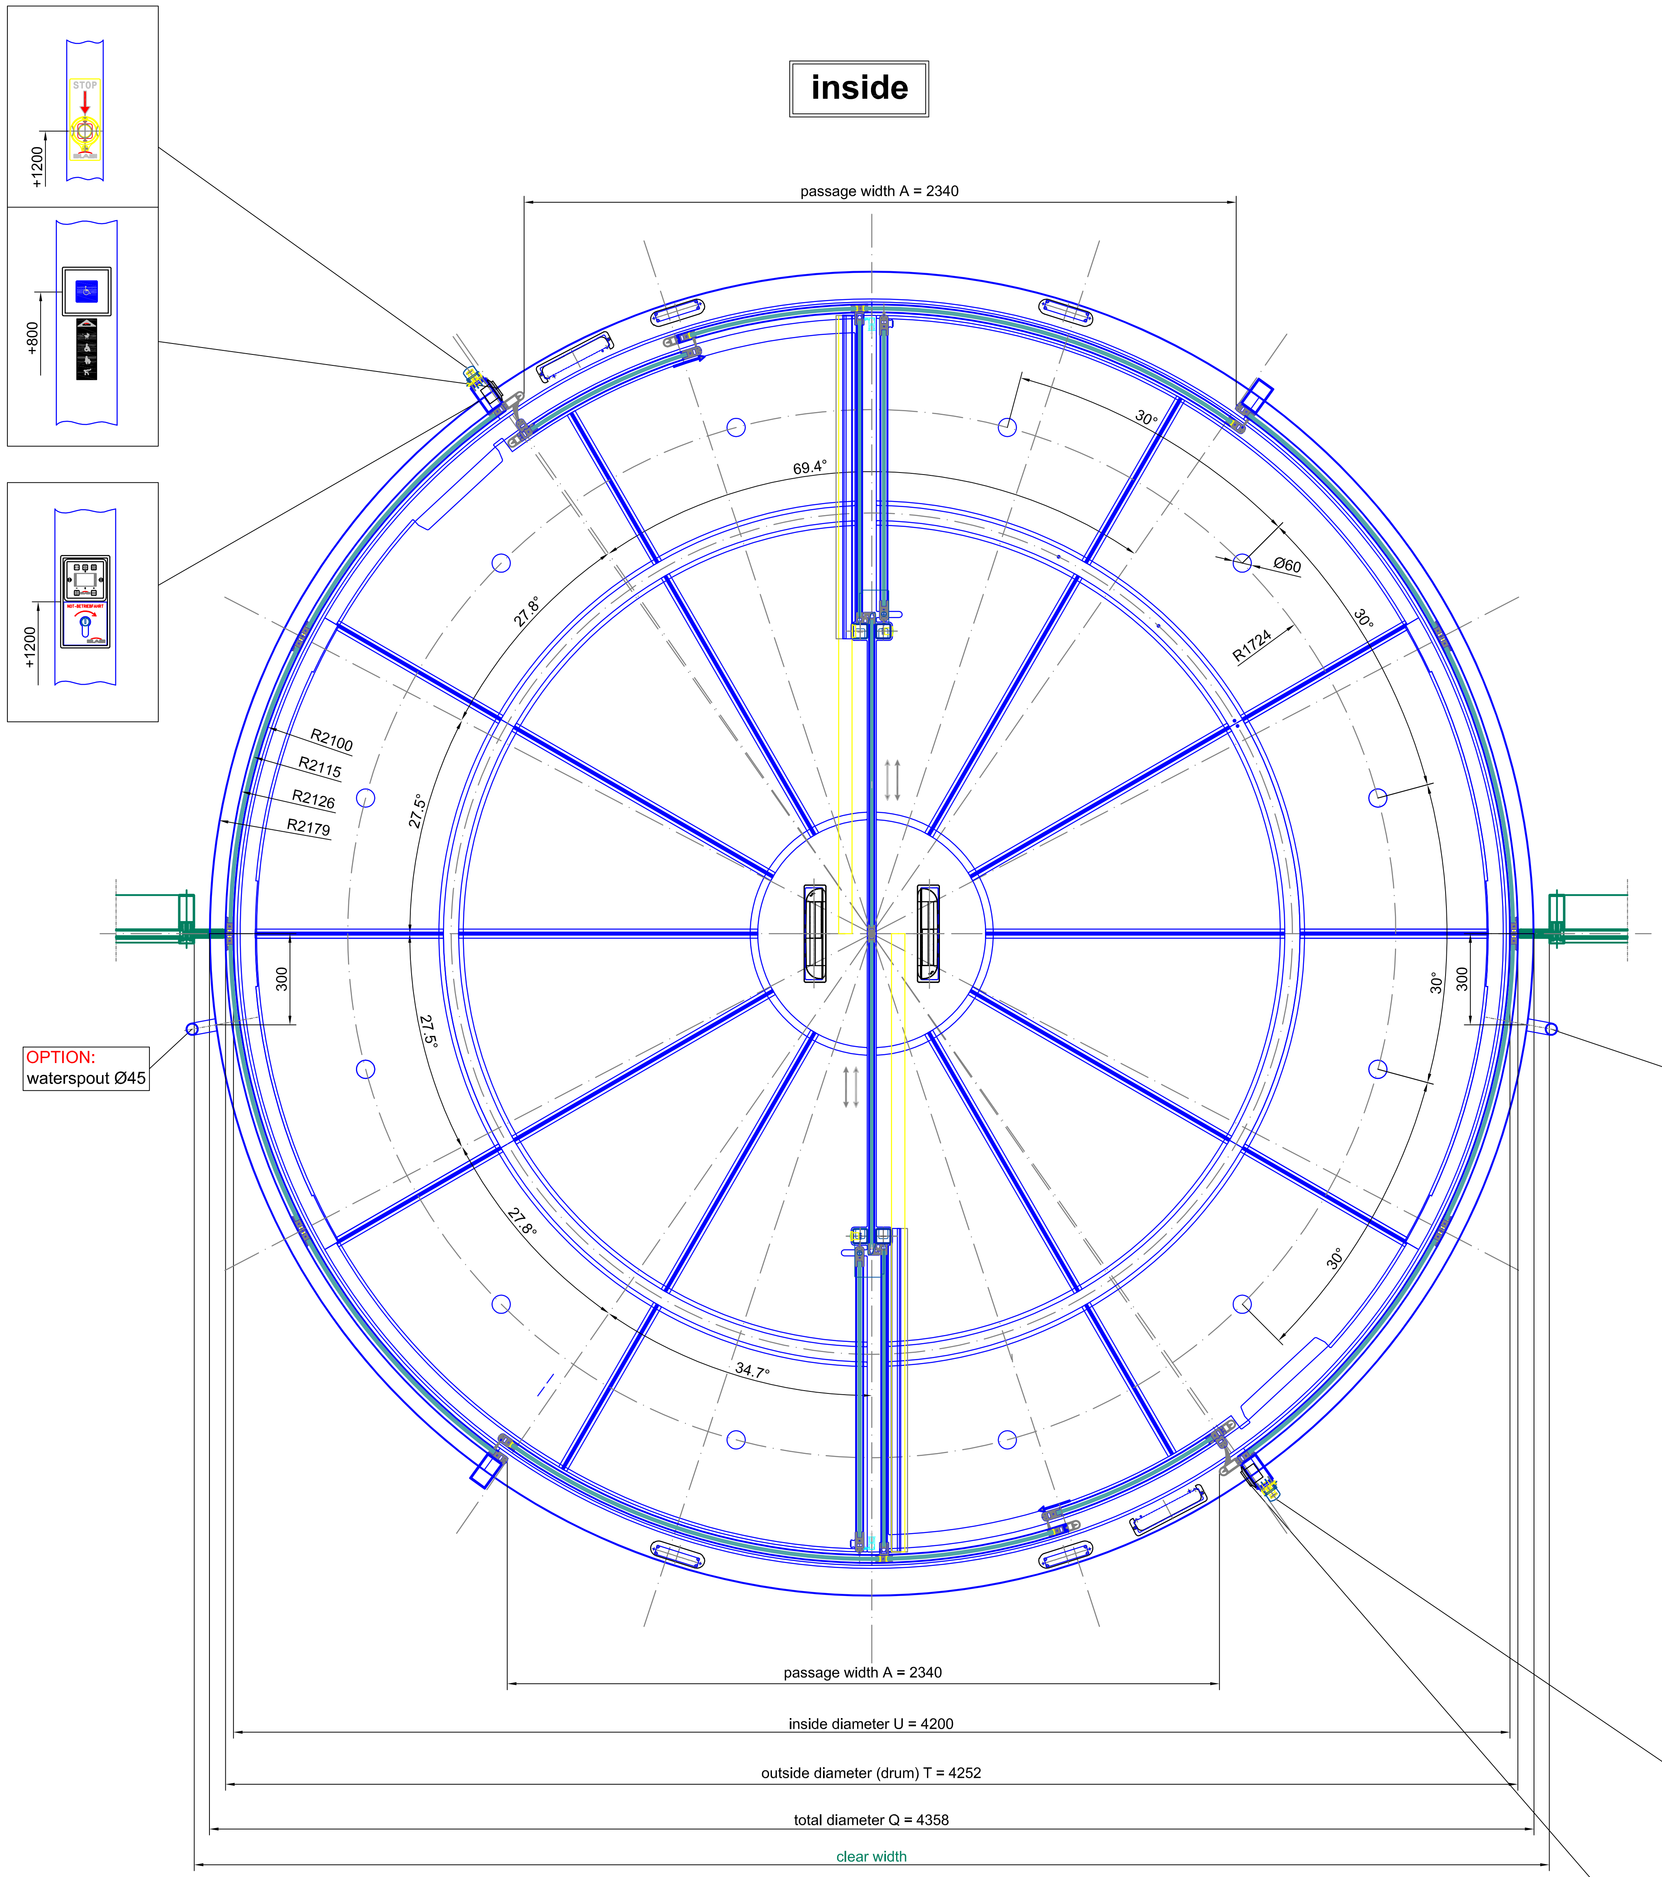

horizontal section - door in standard position

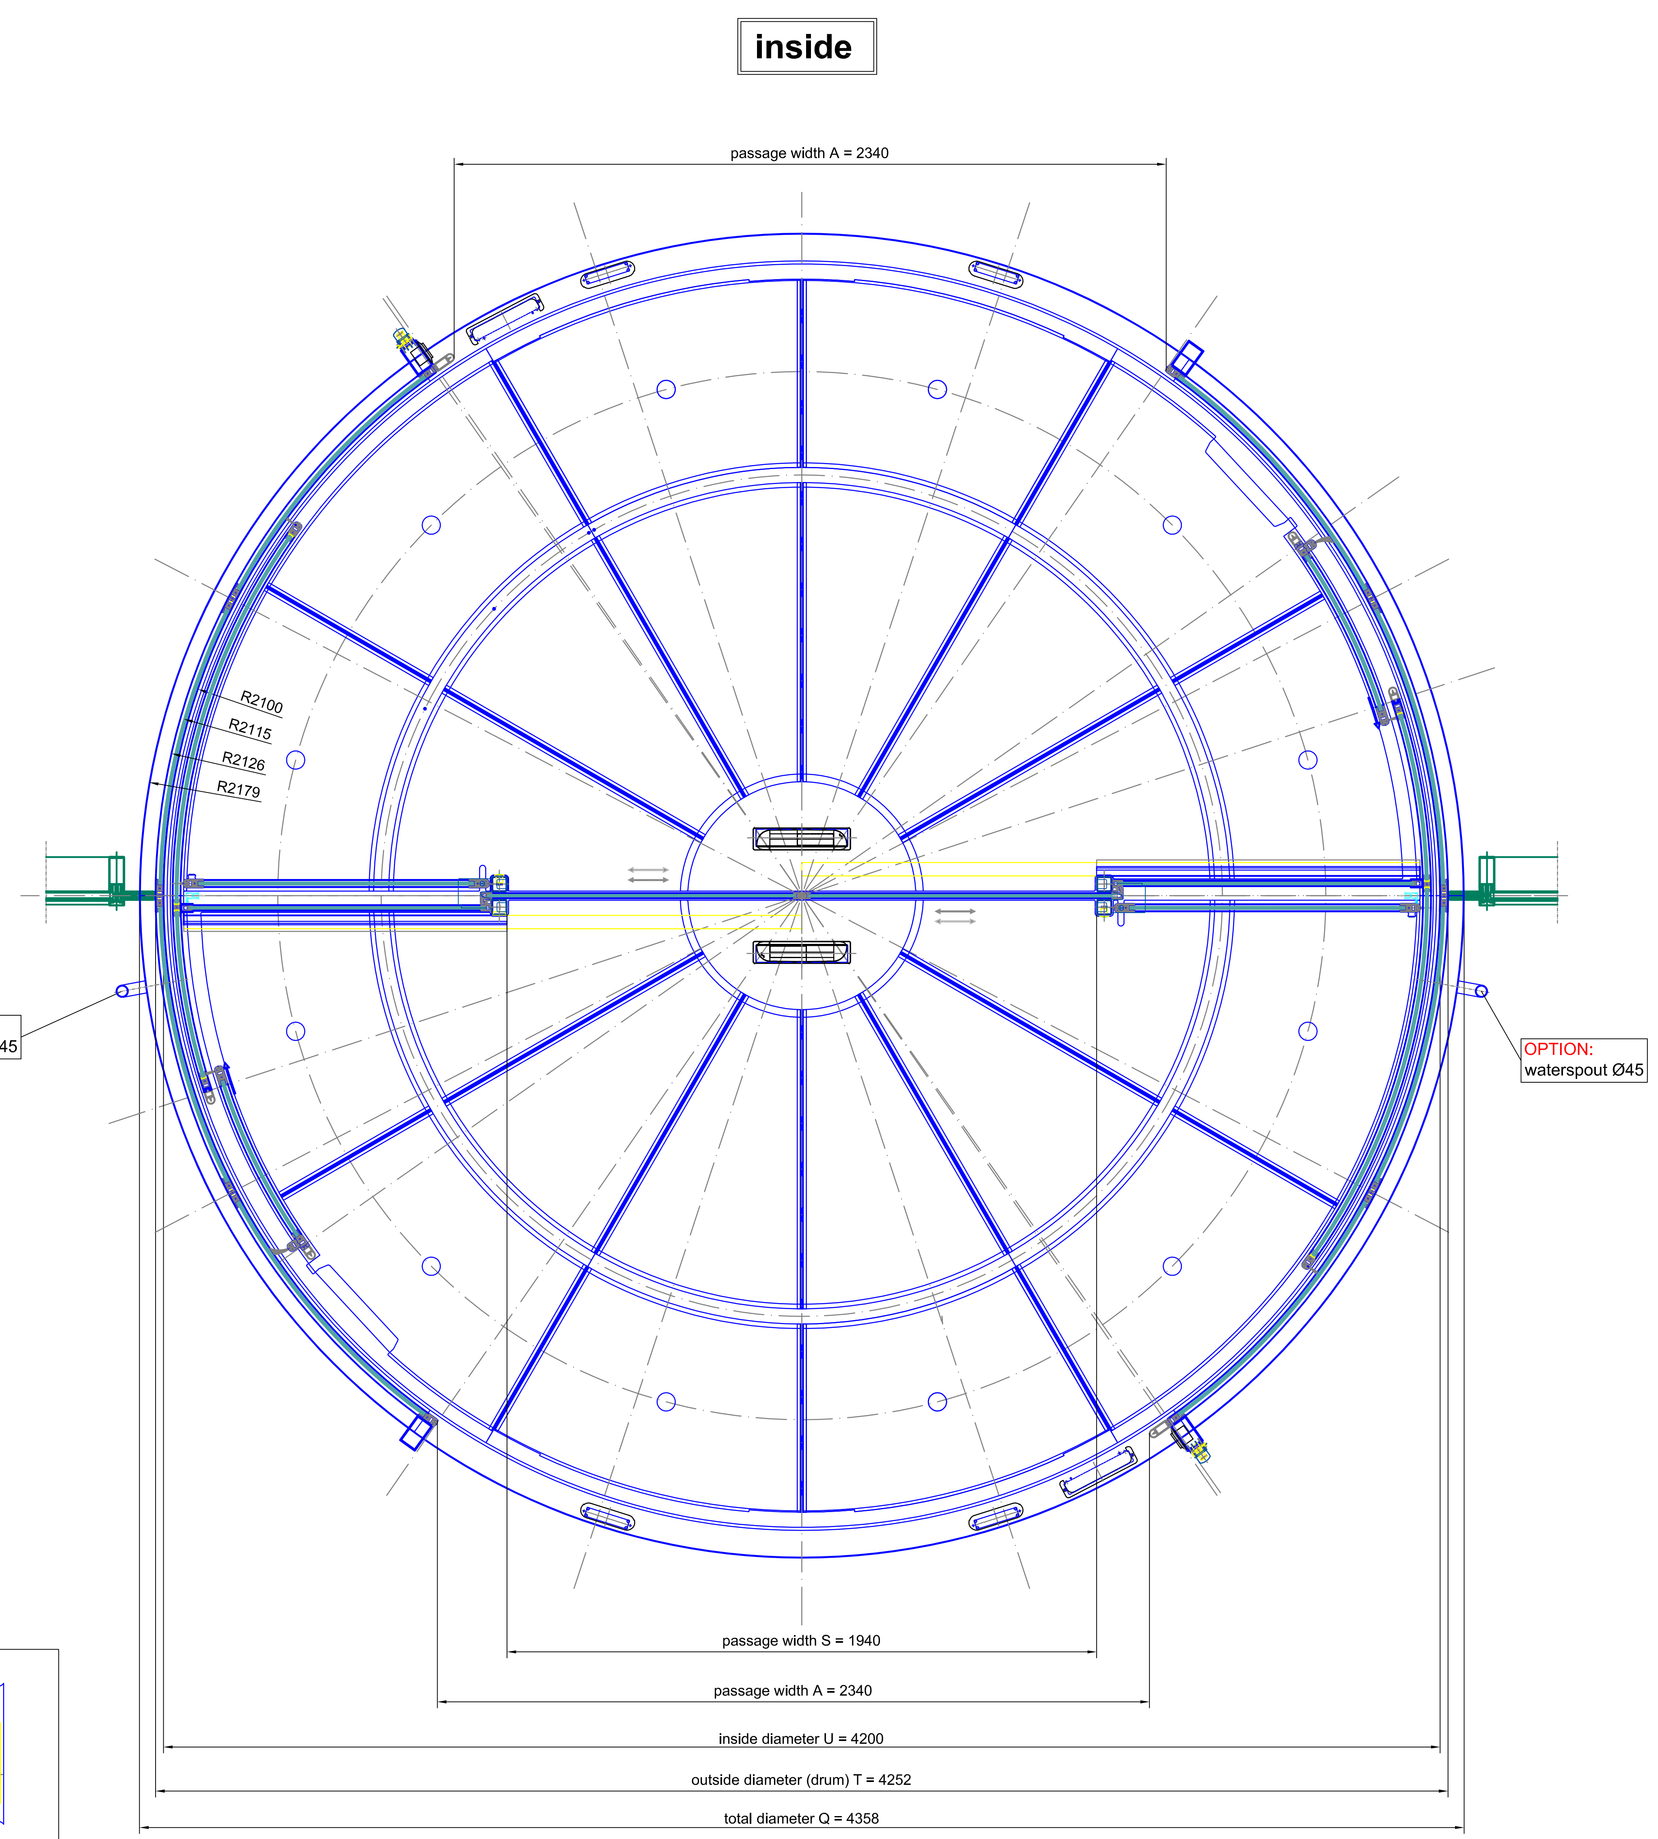

horizontal section - door in open door position

Surface:		All visible screws 304 s/s (DIN 7991)	All green maked components must be executed by others!!!
Straight glasses:	tempered safety glass 10 mm	Curved glasses:	laminated safety glass 10 mm

Index	Modifications	Date	Name

BLASI

B L A S I G m b H
Automatic Doors
Carl - Benz - Street 5 - 15
D - 77972 Mahlberg

Tel. +497822 / 893 - 291
Fax. +497822 / 893 - 299
E-mail: info@Blasi.info
www. Blasi . info

Scale:	A0 = M 1:10
Confirmation No.:	
Type:	K21-S/SF-42
Project:	SAMPLE DRAWING ONLY
Contractor:	
Drawing-No.:	
Page	02
from	04
Checked:	Arranged:

This drawing is the title of the company Blasi. It is not allowed to be duplicated or to be restricted to a third party. Technical modifications are under reserv.

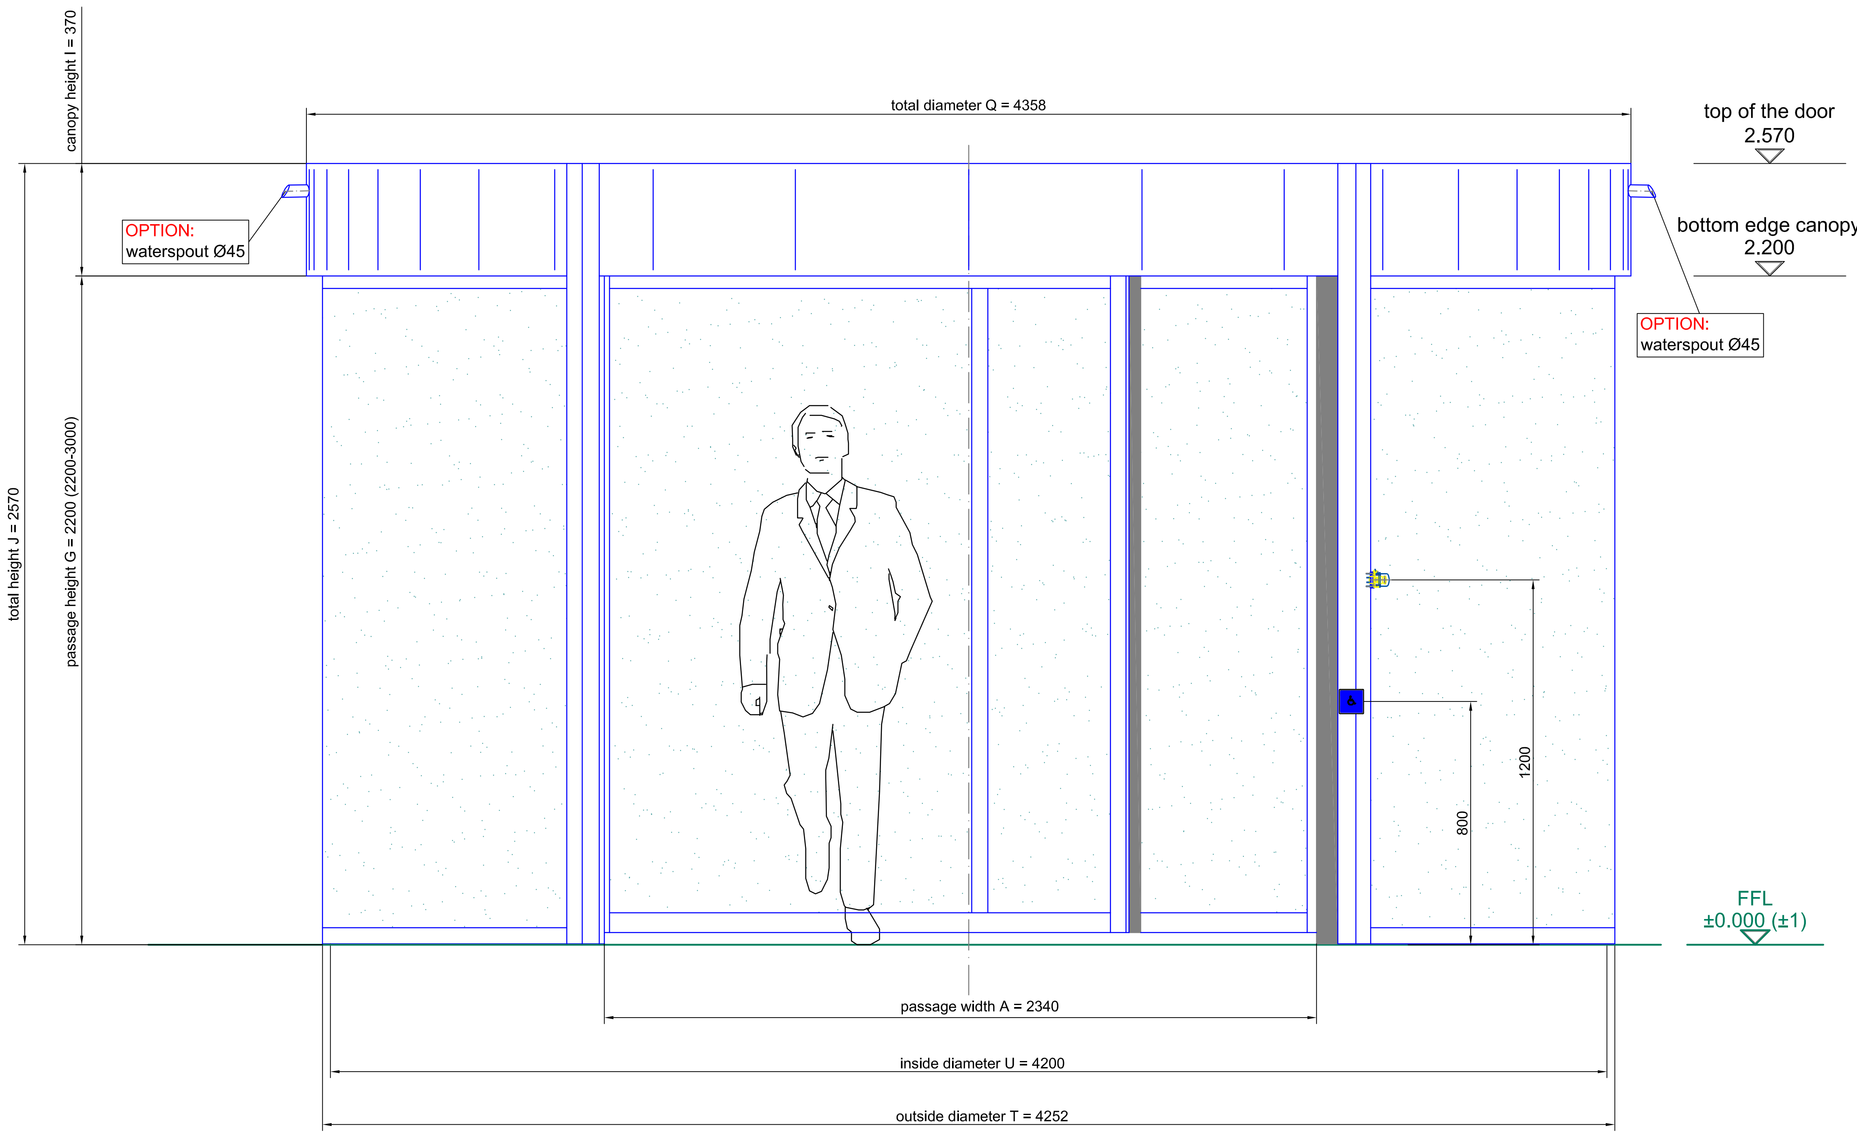

front elevation - outside

Surface:		All visible screws 304 s/s (DIN 7991)	All green maked components must be executed by others!!!
Straight glasses:	tempered safety glass 10 mm	Curved glasses:	laminated safety glass 10 mm

Index	Modifications	Date	Name

BLASI

B L A S I G m b H
Automatic Doors
Carl - Benz - Street 5 - 15
D - 7 7 9 7 2 Mahlberg

Tel. +497822 / 893 - 291
Fax. +497822 / 893 - 299
E-mail: info@blasi.info
www. Blasi . info

Scale:	A0 = M 1:10
Confirmation No.:	
Type:	K21-S/SF-42
Project:	SAMPLE DRAWING ONLY
Contractor:	
Drawing-No.:	
Page	03
from	04
Checked	
Arranged	

This drawing is the title of the company Blasi. It is not allowed to be duplicated or to be restricted to a third party. Technical modifications are under reserve.

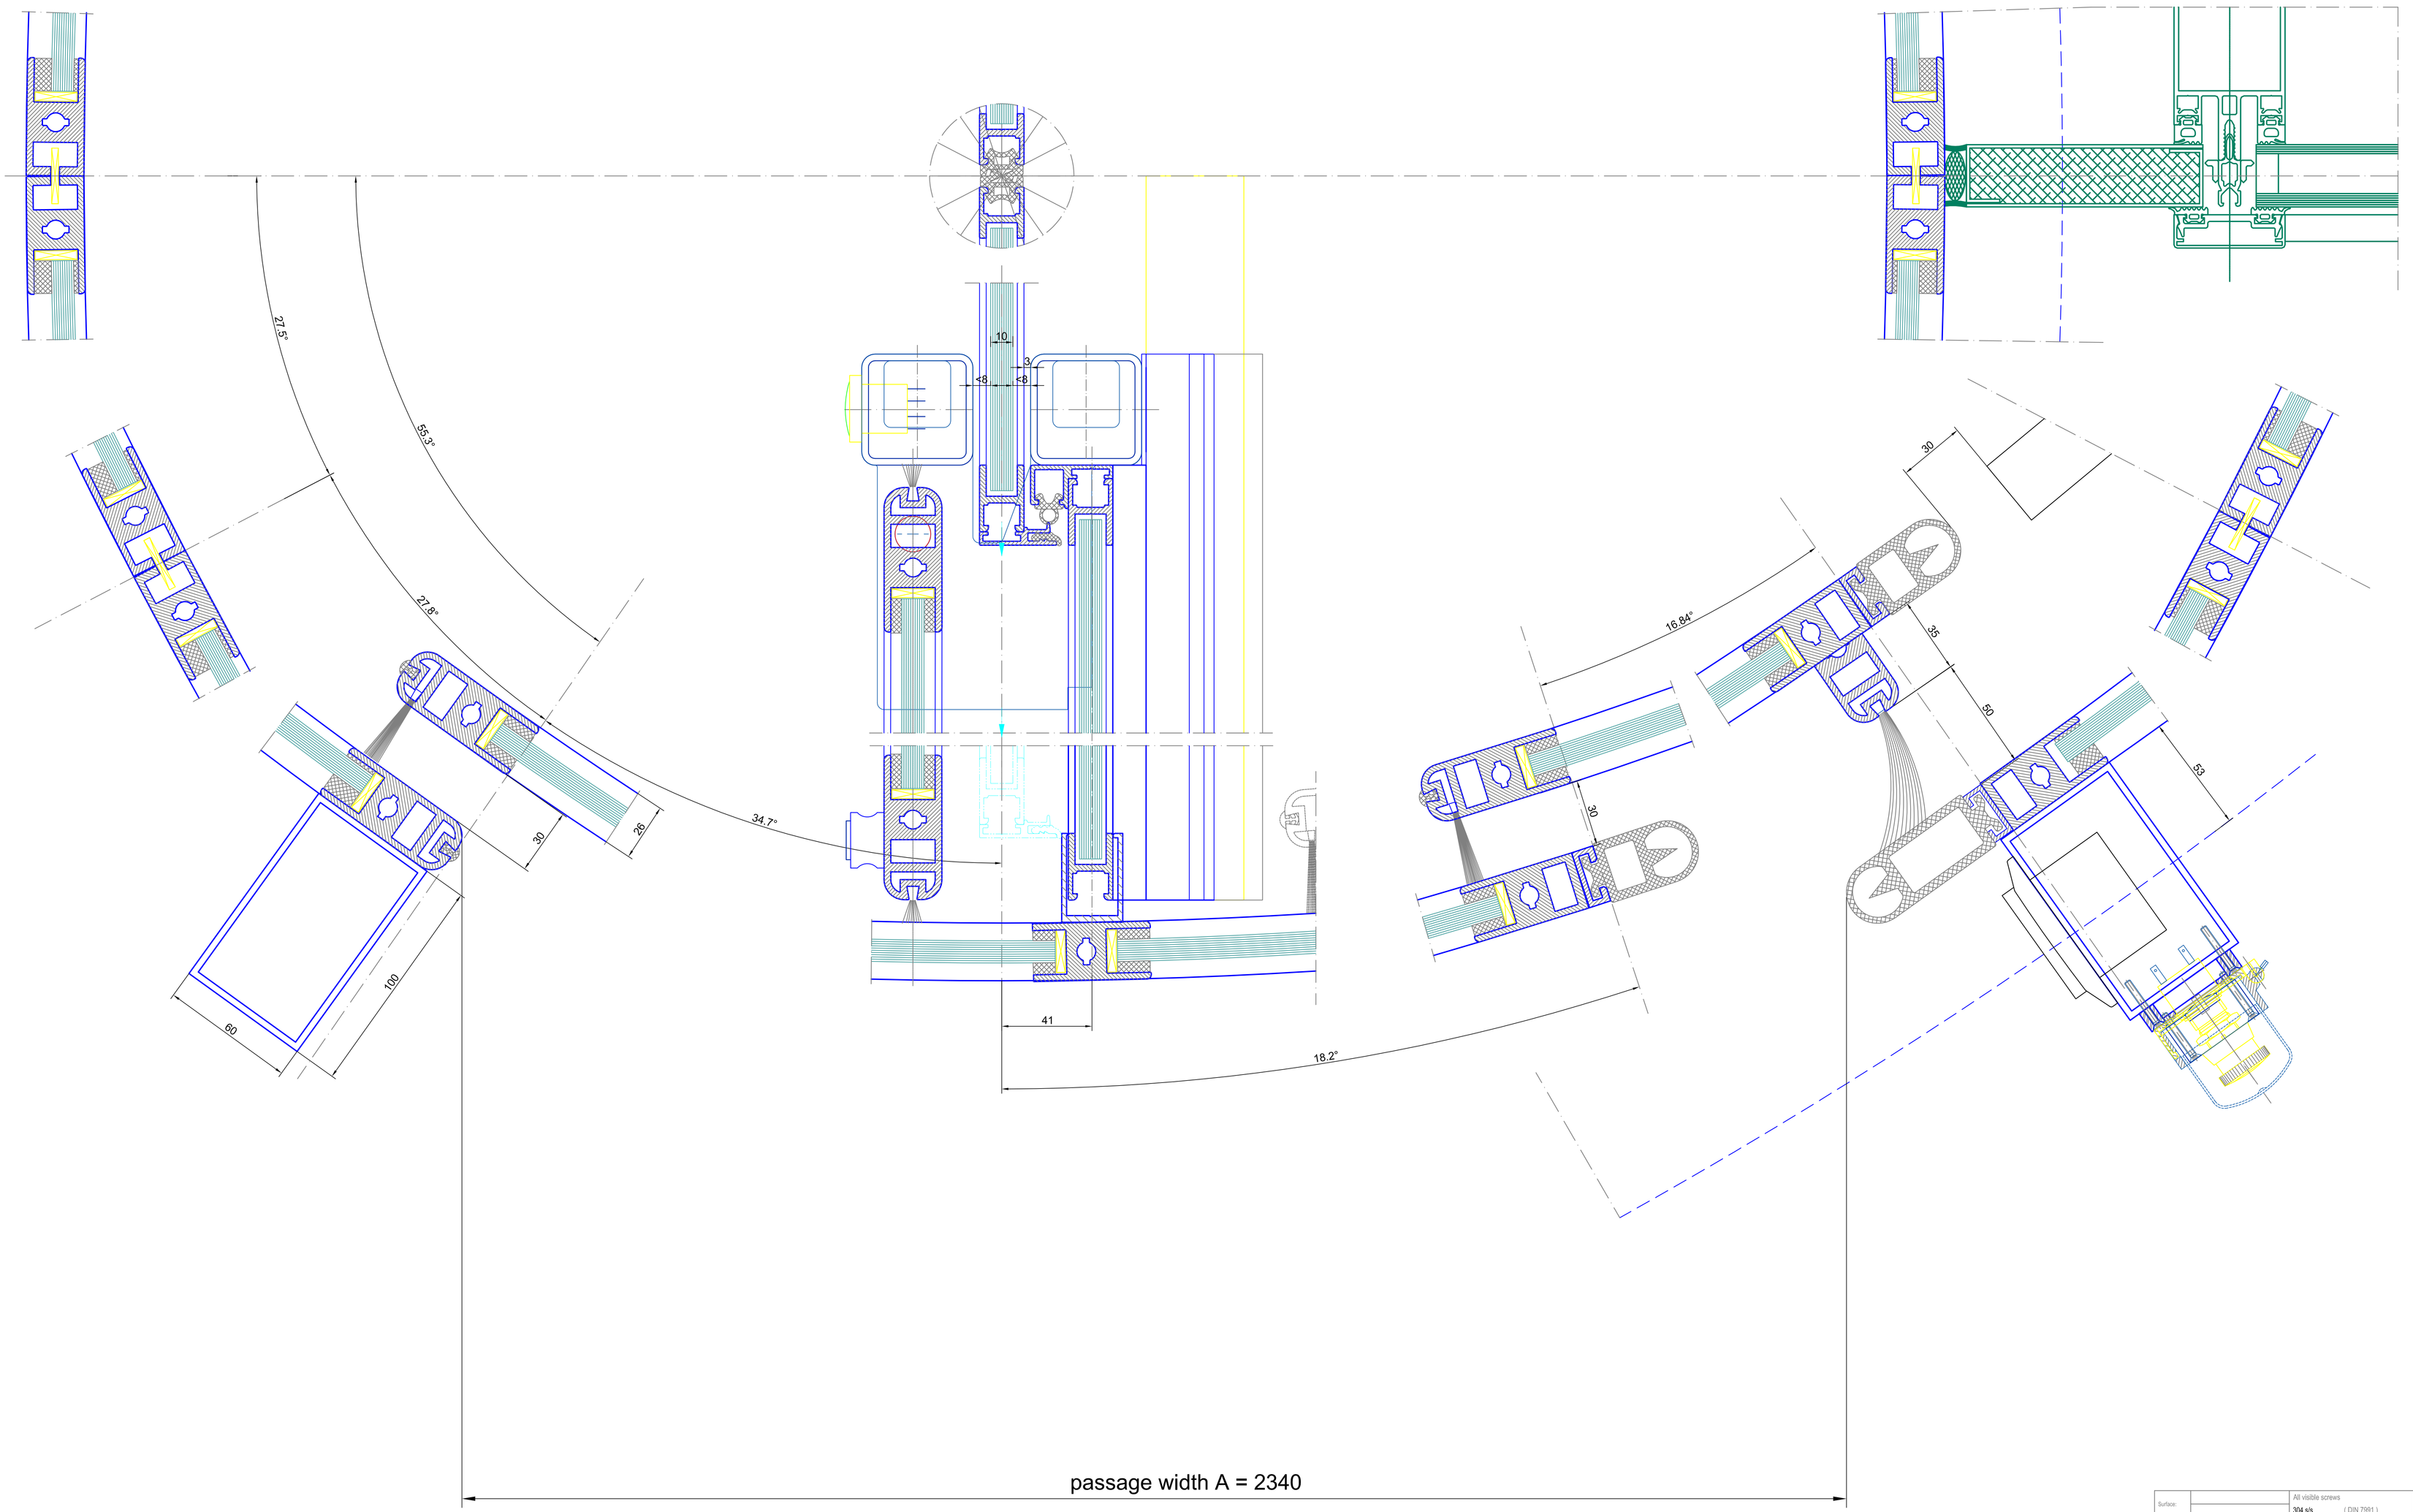

horizontal section - details

Surface:		All visible screws 304 s/s (DIN 7991)	All green maked components must be executed by others!!!
Straight glasses:	tempered safety glass 10 mm	Curved glasses:	laminated safety glass 10 mm

Index	Modifications	Date	Name

BLASI

B L A S I G m b H
Automatic Doors
Carl - Benz - Street 5 - 15
D - 7 7 9 7 2 Mahlberg

Tel. +497822 / 893 - 291
Fax. +497822 / 893 - 299
E-mail: info@Blasi.info
www. Blasi . info

Scale:	A0 = M 1:1
Confirmation No.:	
Type:	K21-S/SF-42
Project:	SAMPLE DRAWING ONLY
Contractor:	
Drawing-No.:	
Page	04
from	04

Checked | Arranged

This drawing is the title of the company Blasi. It is not allowed to be duplicated or to be rewritted to a third party. Technical modifications are under reserve.