vertical section

outside

inside

total diameter Q = Ø2400 (1800-4000)
(only from Ø1800 - Ø3000 according to DIN 18650)

OPTION:
watertight roof, natural aluminium sheet 3mm, multi-part
watertight welded + sealed

dust roof - natural aluminium sheet, t= 2mm
- not watertight

OPTION:
waterspout Ø40mm

50
???
Ø1290
80
65

top of the door
+2.450

bottom edge canopy
+2.200

canopy height I = 250

removable for maintenance

turnstile cover

100 R1097
26 R1171
11 R1186
3 R1197
R1200 / Ø2400

laminated safety glass 10 mm

tempered safety glass 10 mm

bar lock
locked from inside
profile-semicylinder 27mm
locking into the canopy

+1.175

27

65

1175

65

total height J = 2450

passage height G = 2200 (2200-3000)

OPTION:
floor mat,type BLASI PURUS, with weather-proof coarse fibre ribbed carpet
strips, into rigid aluminium support profiles, colour: anthracite, height: 22mm,
3 parts

turnstile cover

10
190

304 s/s tube 50x30x2
surface polished

65

FFL
±0.000 (±1)

-0.065 (±1)
SSL

Ø2398

backfill concrete
backfill after installation of
floor ring - by others !

lay the concrete floor to this level (±1mm)
- by others !

structural slab

ground level B = 65

vertical section - passage area

A0 - M 1:2

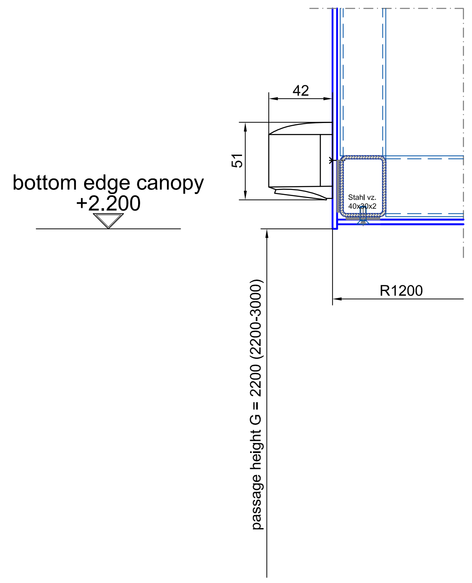

vertical section - passage area

A0 - M 1:2

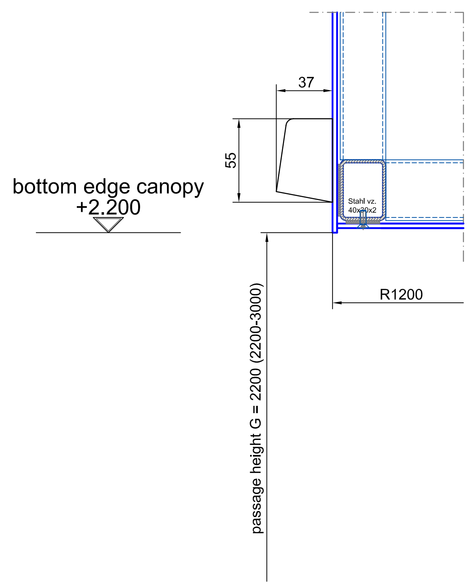

Surface:	All visible screws 304 s/s (DIN 7991)	All green maked components must be executed by others!!!	
Straight glasses:	tempered safety glass 10 mm	Curved glasses:	laminated safety glass 10 mm

Index	Modifications	Date	Name

BLASI
B L A S I G m b H
Automatic Doors
Carl - Benz - Street 5 - 15
D - 77972 Mahlberg
Tel. +497822 / 893 - 291
Fax. +497822 / 893 - 299
E-mail: info@Blasi.info
www. Blasi . info

Scale: A0 = M 1:5
Confirmation No.:
Type: K31-V-24
Project: SAMPLE DRAWING ONLY
Contractor:
Drawing-No.:
Page 01
Form 02
Checked: Arranged:

This drawing is the title of the company Blasi. It is not allowed to be duplicated or to be restricted to a third party. Technical modifications are under reserv.

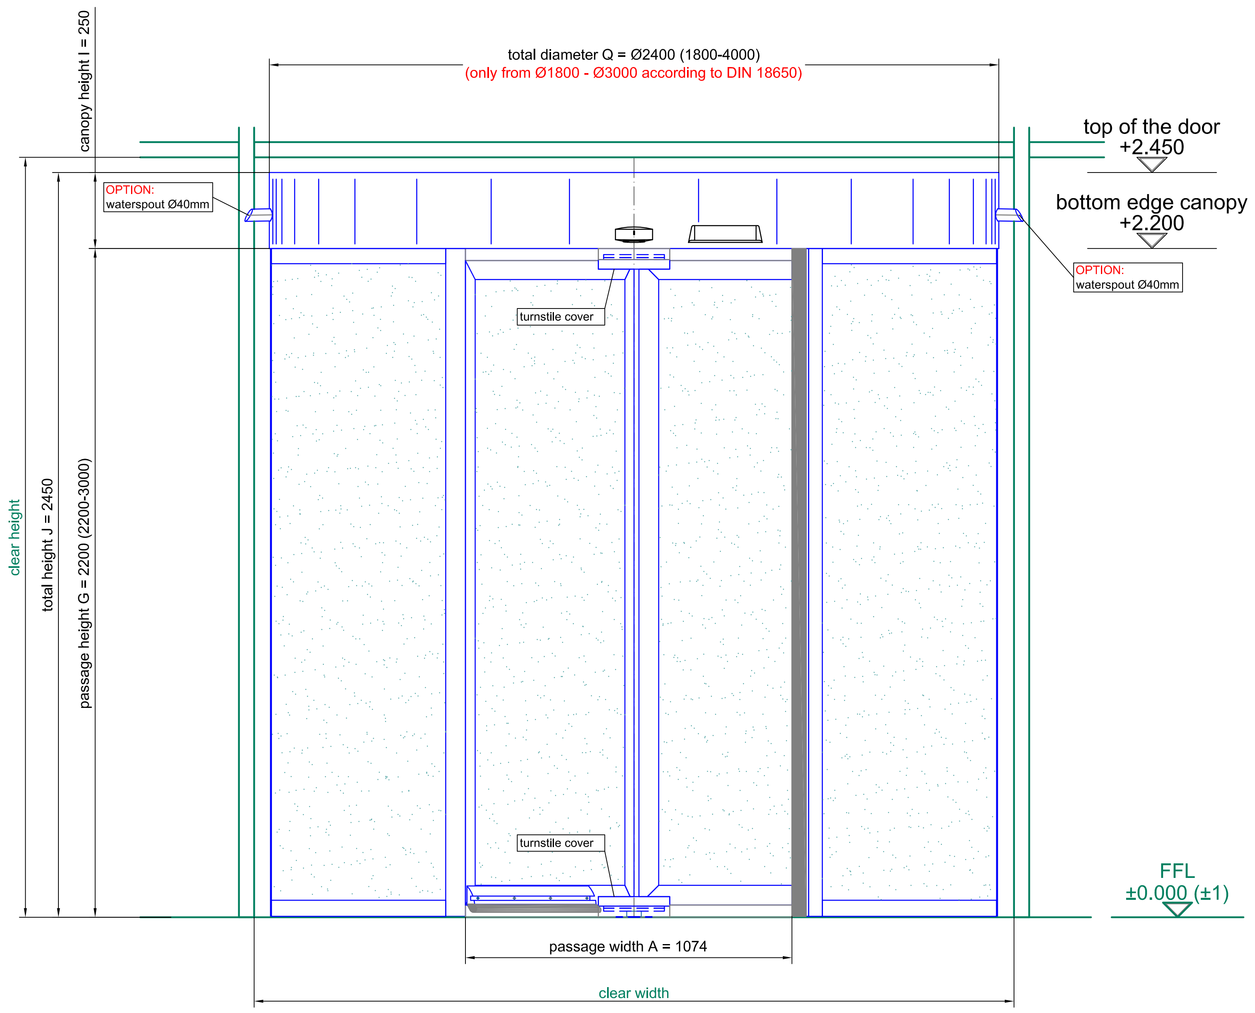

front elevation - outside

detail A

A0 - M 1:1

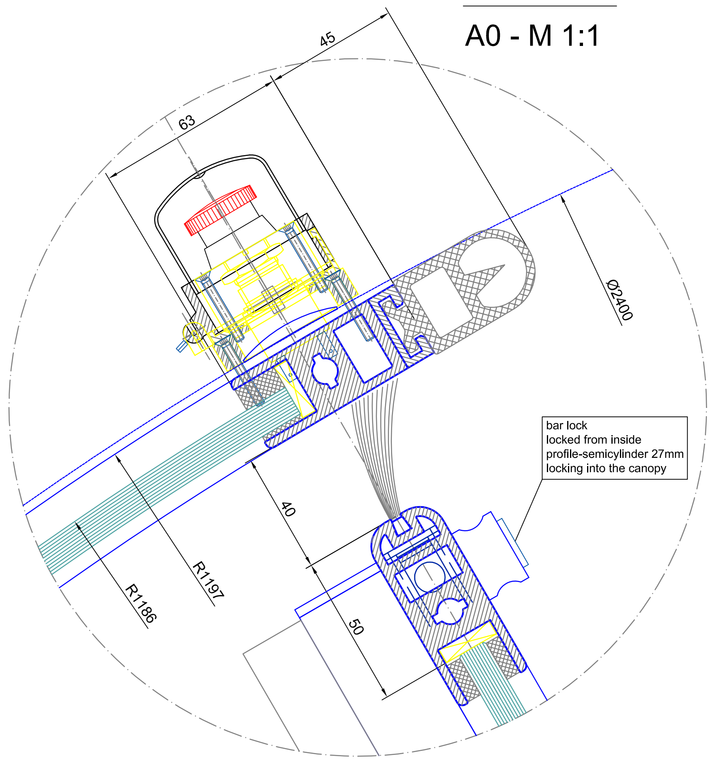

detail B

A0 - M 1:1

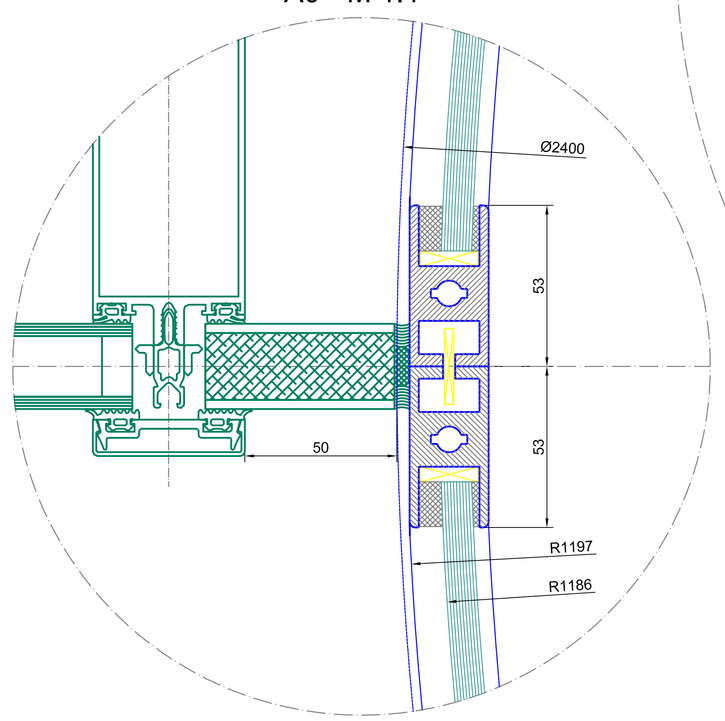

detail C

A0 - M 1:1

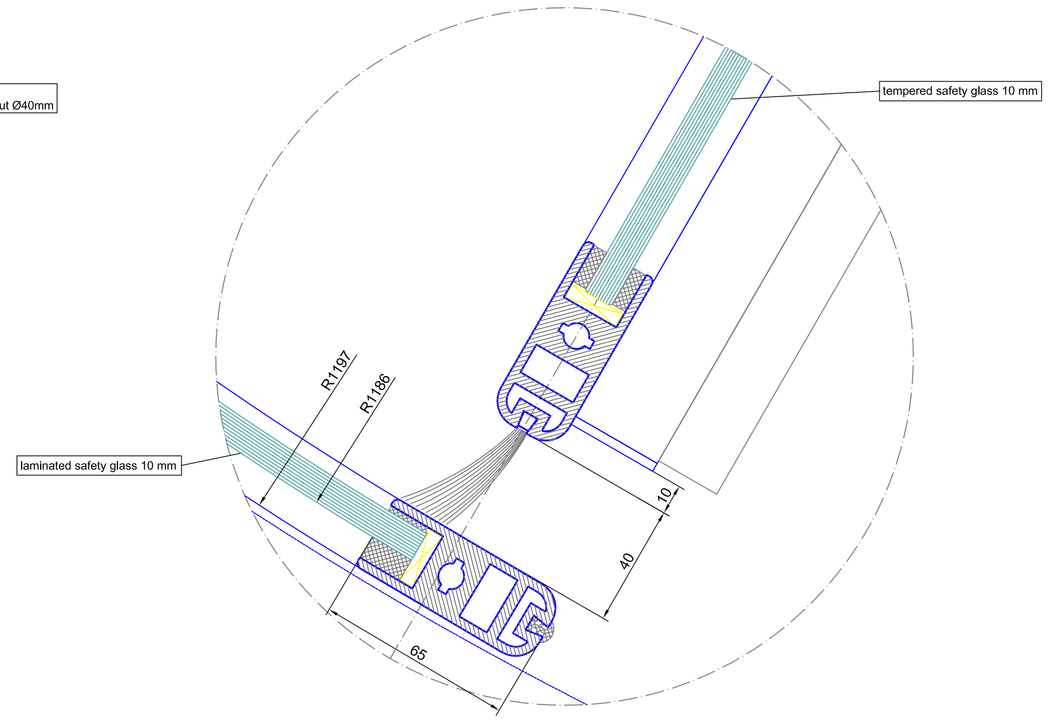

detail D

A0 - M 1:1

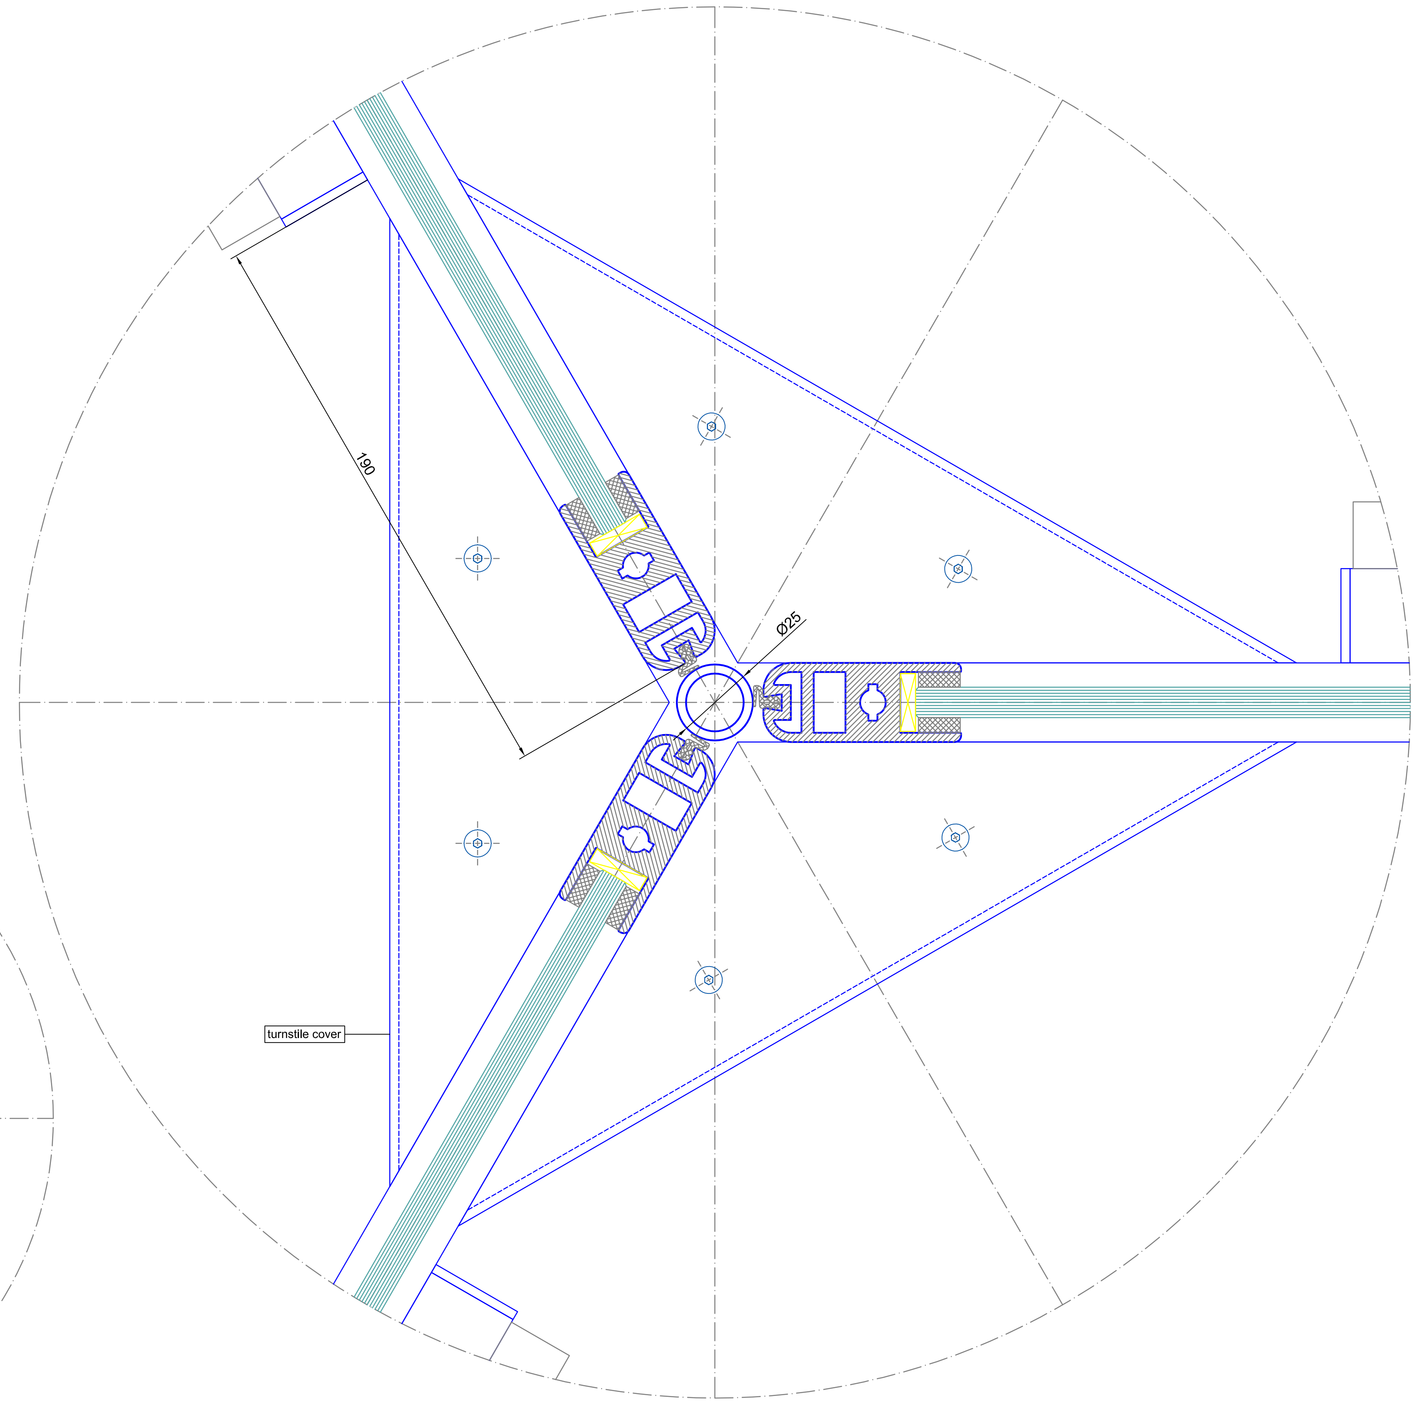

inside

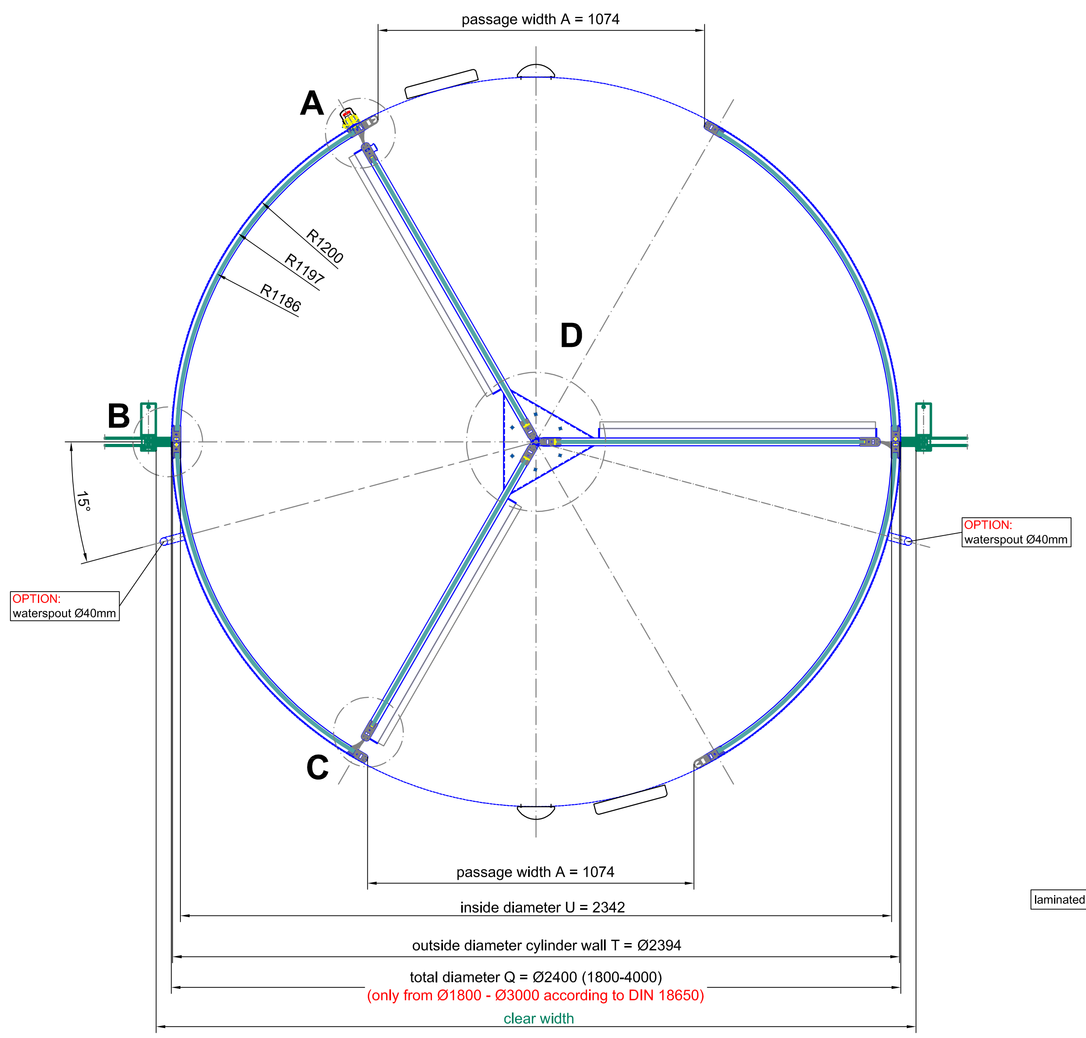

outside

plan view

Surface:		All visible screws 304 s/s (DIN 7991)	All green maked components must be executed by others!!!
Straight glasses:	tempered safety glass 10 mm	Curved glasses:	laminated safety glass 10 mm

Index	Modifications:	Date	Name

BLASI

B L A S I G m b H
Automatic Doors
Carl - Benz - Street 5 - 15
D - 77972 Mahlberg

Tel. +497822 / 893 - 291
Fax. +497822 / 893 - 299
E-mail: info@blasi.info
www. Blasi . info

Scale: A0 = M 1:10
Confirmation No.:
Type: K31-V-24
Project: SAMPLE DRAWING ONLY
Contractor:
Drawing-No.:
Page 02
from 02
Checked
Arranged

This drawing is the title of the company Blasi. It is not allowed to be duplicated or to be restricted to a third party. Technical modifications are under reserve.