vertical section

outside

inside

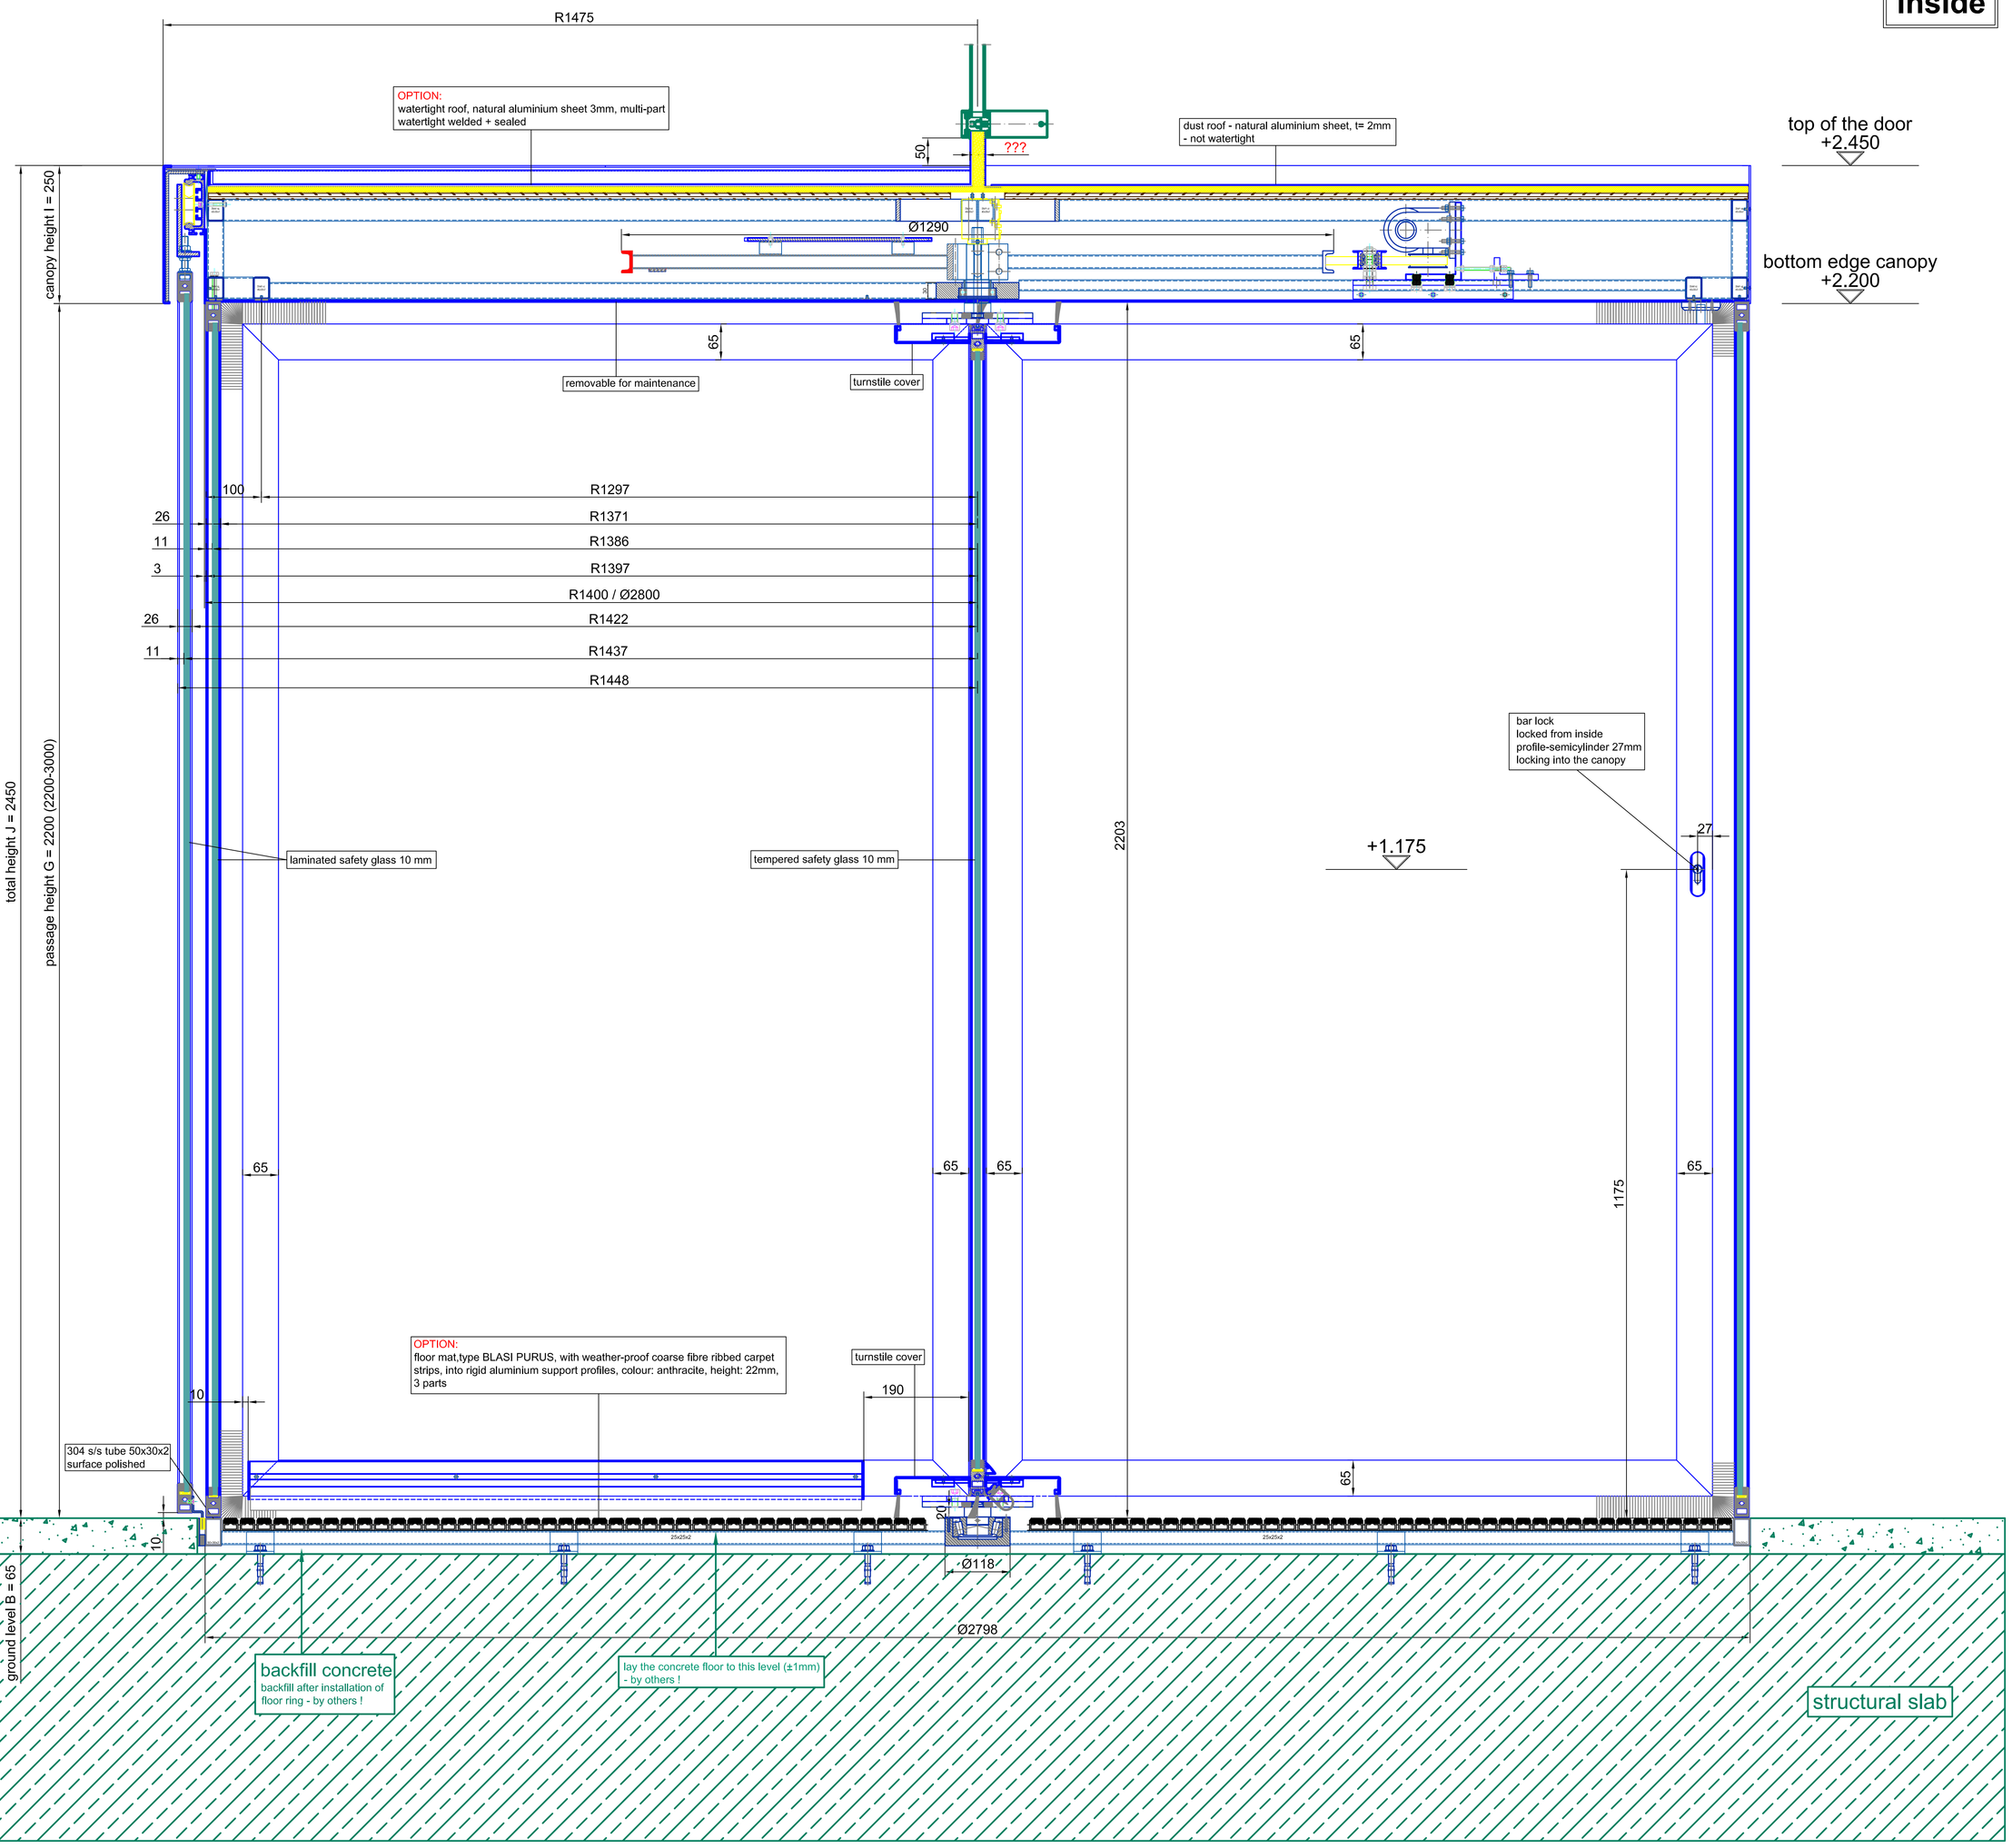

vertical section - passage area outside

A0 - M 1:2

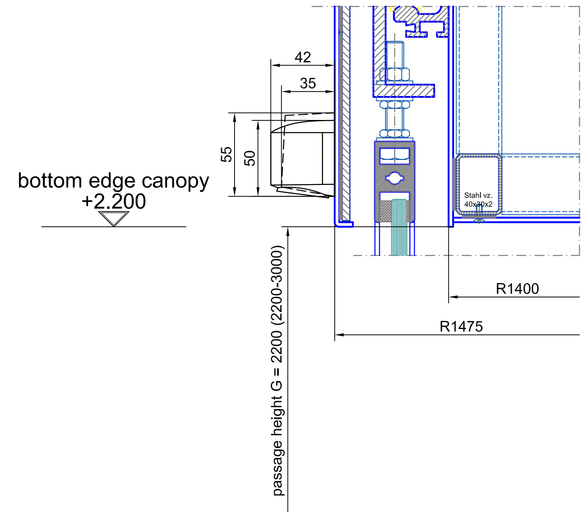

vertical section - passage area inside

A0 - M 1:2

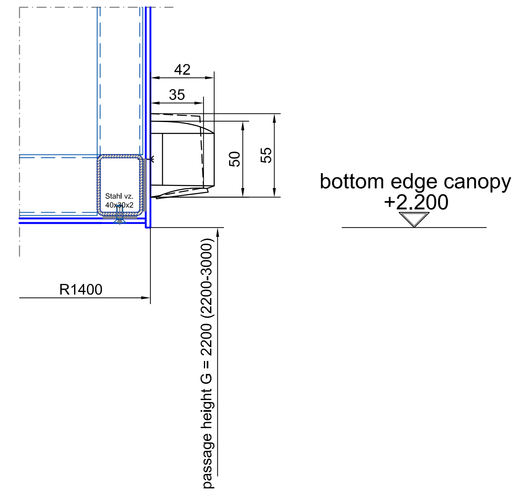

vertical section - waterspout

A0 - M 1:2

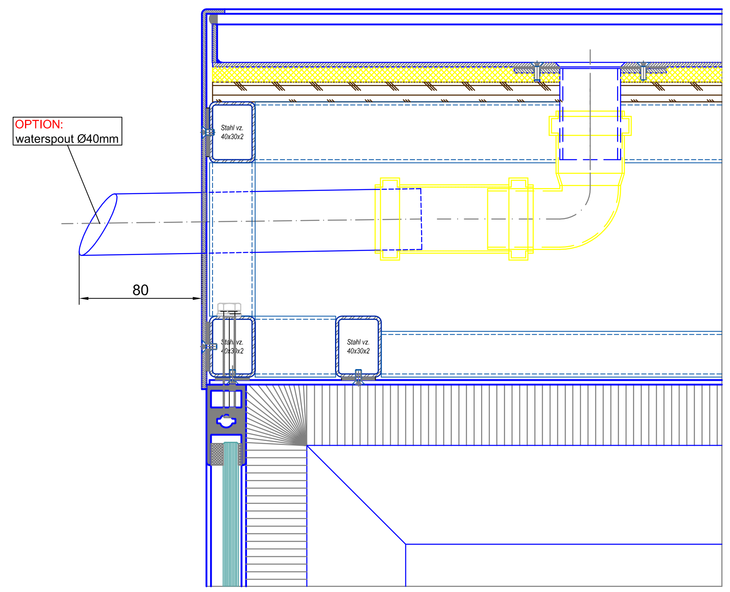

Surface:	304 s/s	All visible screws (DIN 7991)	All green maked components must be executed by others!!!
Straight glasses:	tempered safety glass 10 mm	Curved glasses:	laminated safety glass 10 mm

Index	Modification	Date	Name

BLASI

B L A S I G m b H
Automatic Doors
Carl - Benz - Street 5 - 15
D - 77972 Mahlberg

Tel. +497822 / 893 - 291
Fax. +497822 / 893 - 299
E-mail: info@blasi.info
www. Blasi . info

Scale:	A0 = M 1:5
Confirmation No.:	
Type:	K31-V/NMA-28
Project:	SAMPLE DRAWING ONLY
Contractor:	
Drawing-No.:	
Page:	01
Sort:	02
Checked:	Arranged:

This drawing is the title of the company Blasi. It is not allowed to be duplicated or to be restricted to a third party. Technical modifications are under reserve.

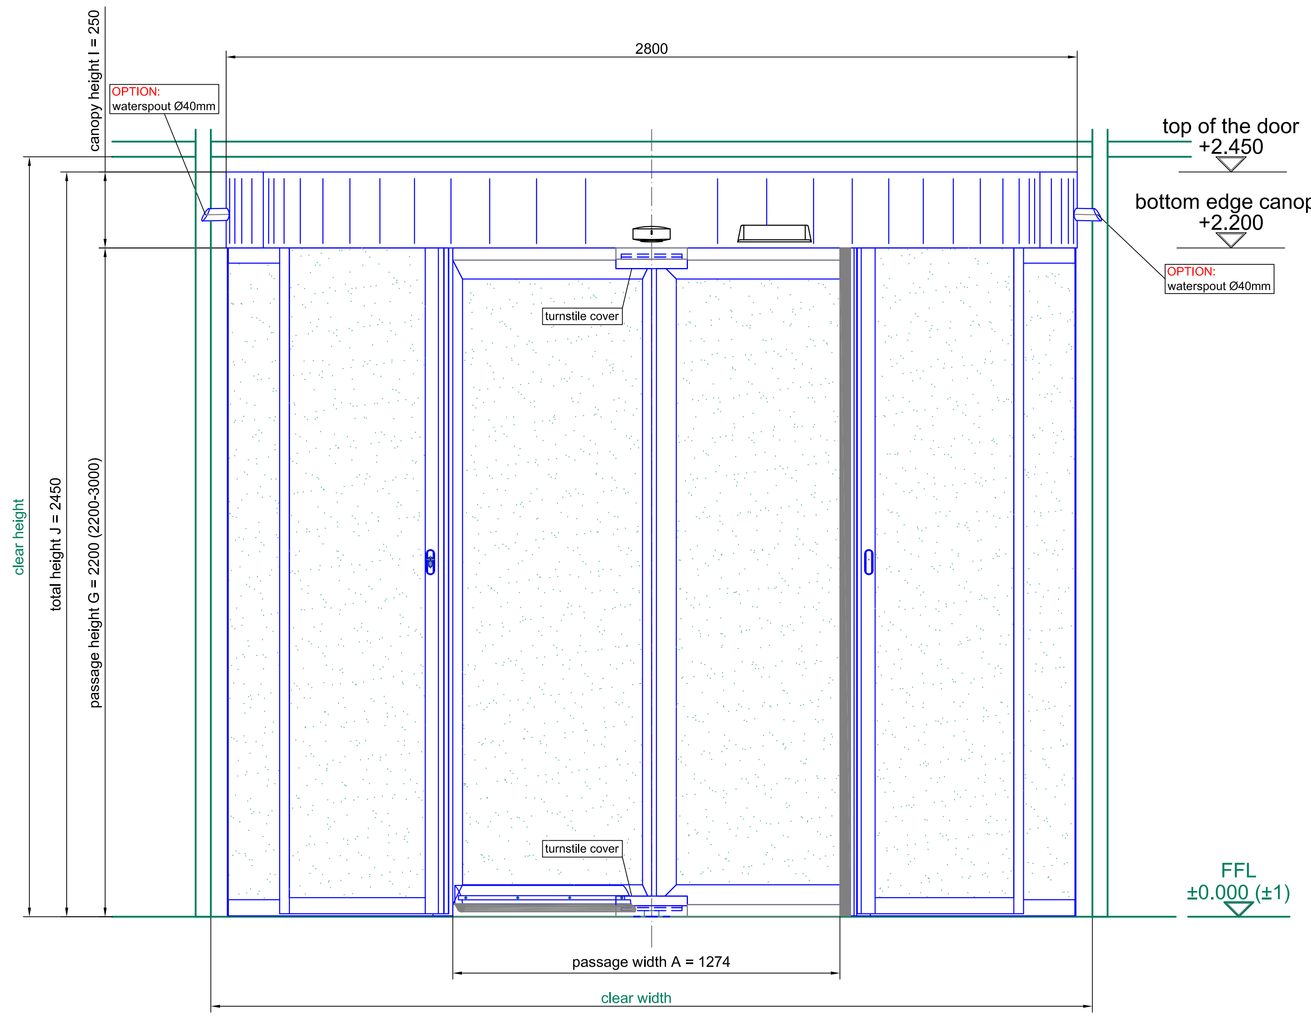

front elevation - outside

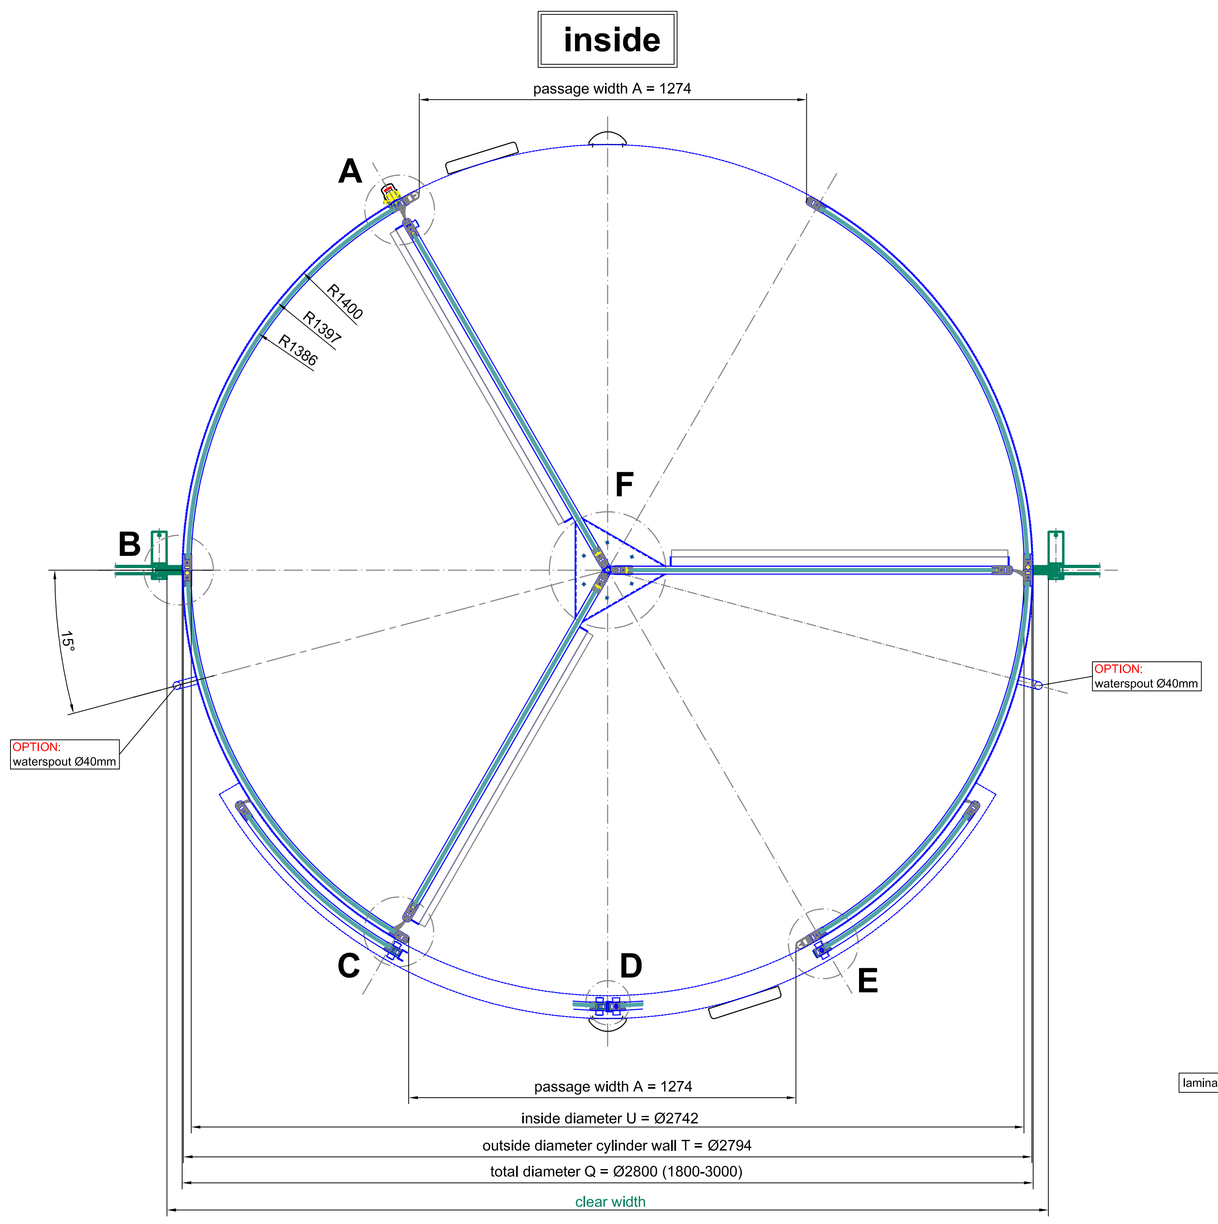

plan view

detail A

A0 - M 1:1

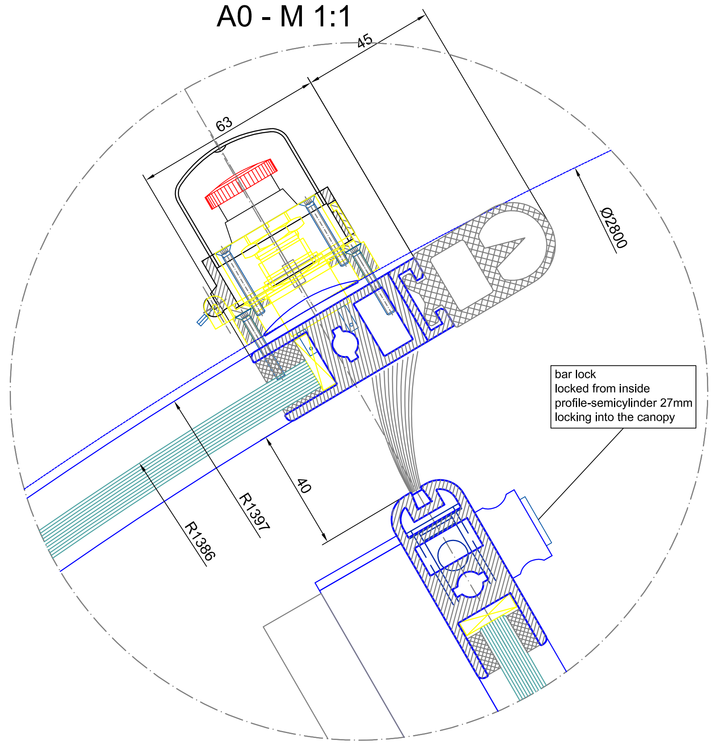

detail B

A0 - M 1:1

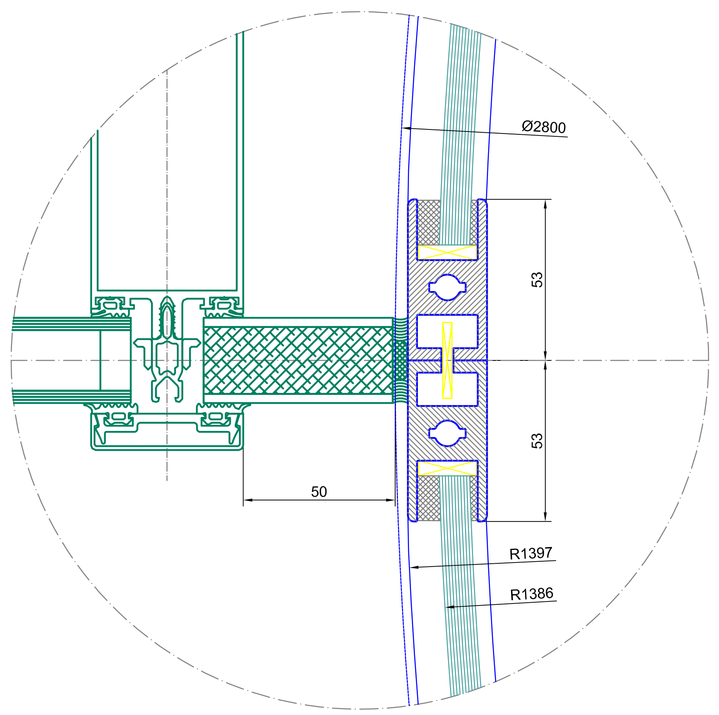

detail C

A0 - M 1:1

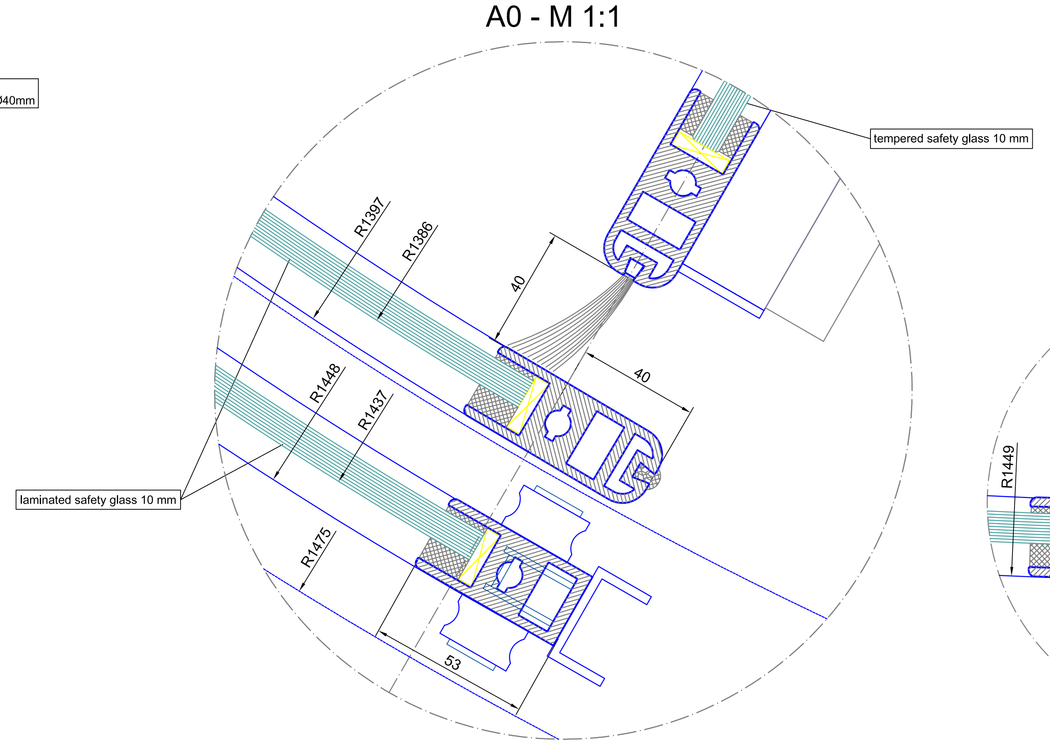

detail D

A0 - M 1:1

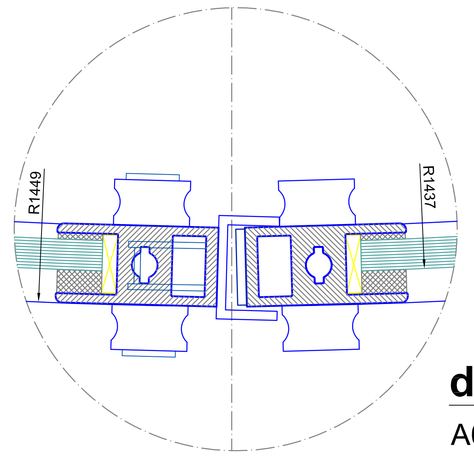

detail E

A0 - M 1:1

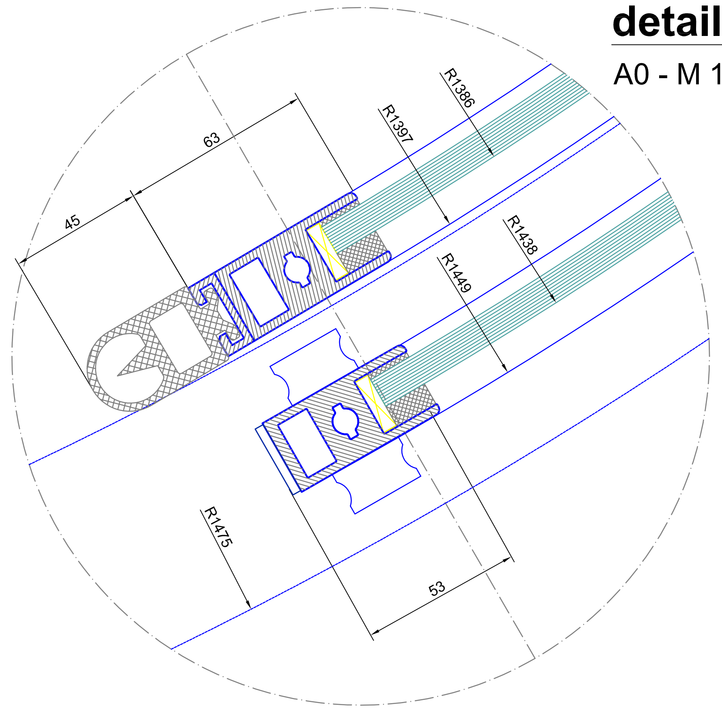

detail F

A0 - M 1:1

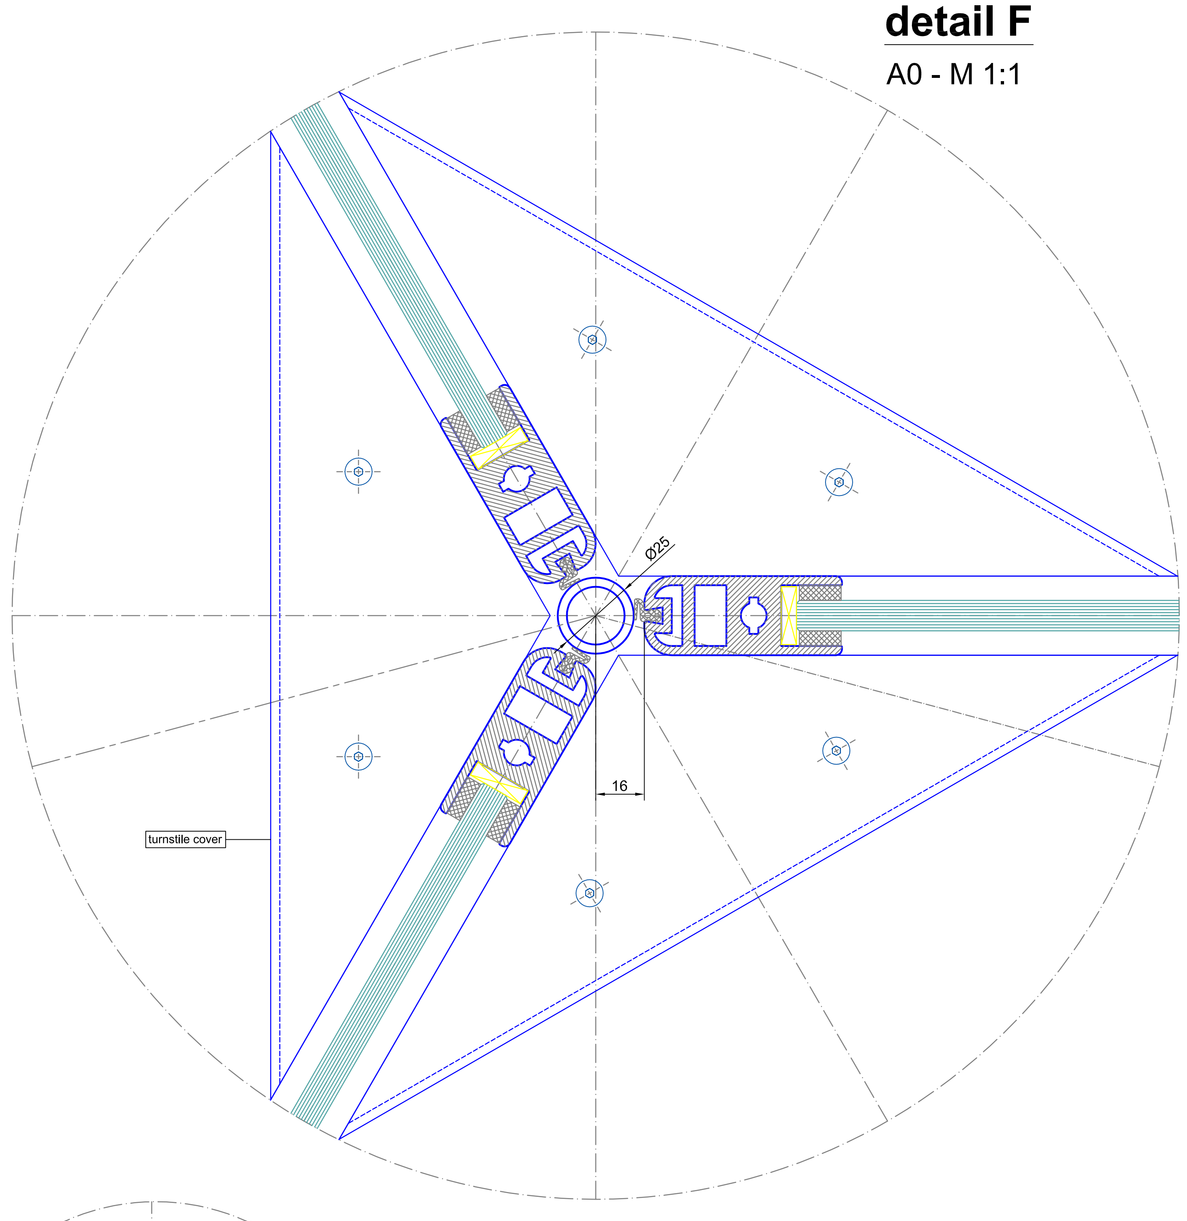

Surface:		All visible screws: 304 s/s (DIN 7991)	All green maked components must be executed by others!!!
Straight passes:	tempered safety glass 10 mm	Curved passes:	laminated safety glass 10 mm

Index	Modifications	Date	Name
Scale:	A0 = M 1:10	Confirmation No.:	
Type:	K31-V/NMA-28		
Project:	SAMPLE DRAWING ONLY		
Contractor:			
Drawing-No.:		Page:	02
Checked	Arranged	Type:	02

BLASI
B L A S I G m b H
Automatic Doors
Carl - Benz - Street 5 - 15
D - 77972 Mahlberg
Tel. +497822 / 893 - 291
Fax. +497822 / 893 - 299
E-mail: info@blasi.info
www. Blasi . info

This drawing is the title of the company Blasi. It is not allowed to be duplicated or to be reached to a third party. Technical modifications are under reserve.